



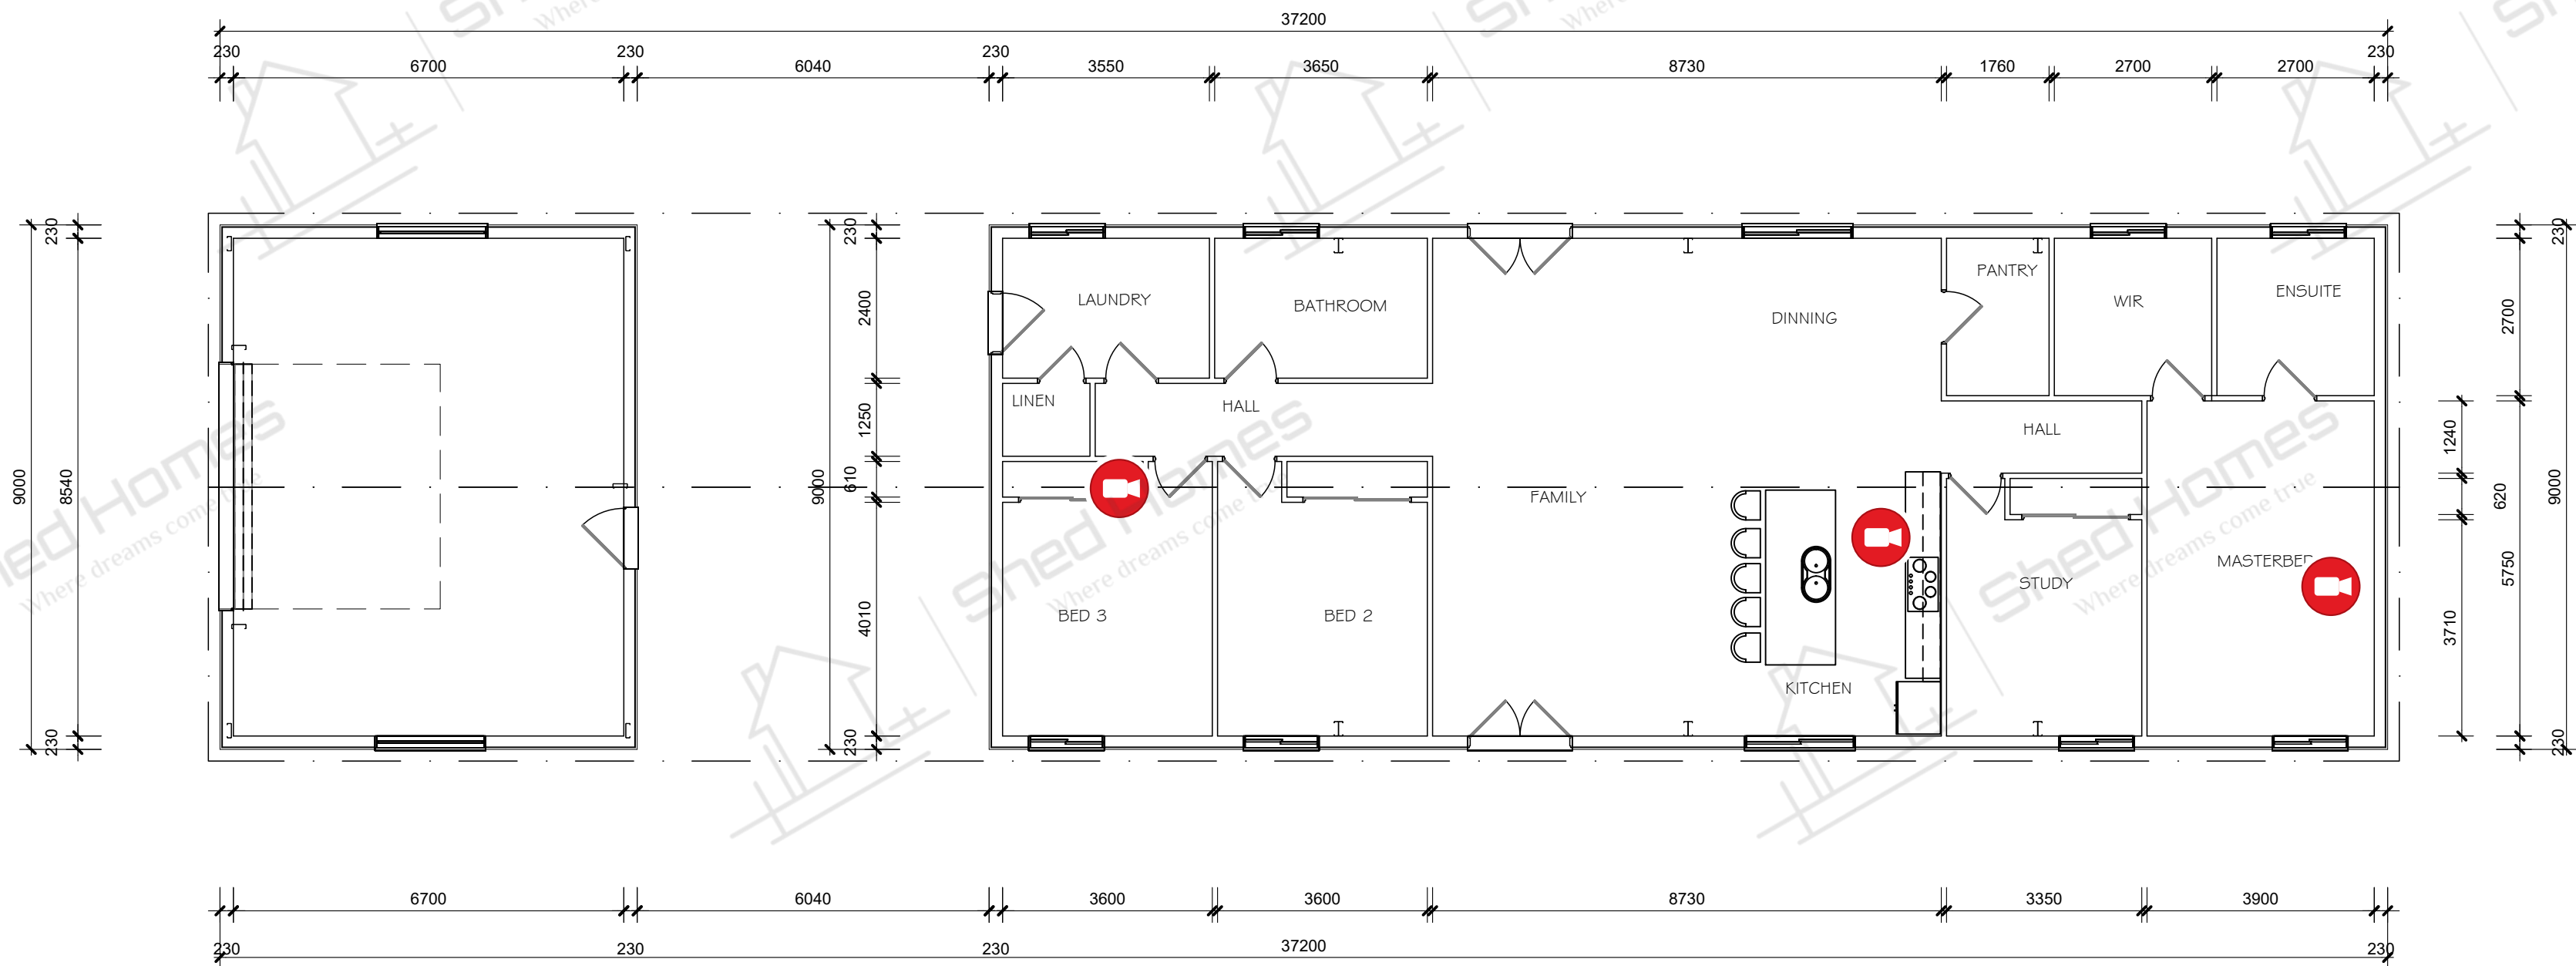


BANGAREE


INTERACTIVE VIDEO LINKS
Click a red camera icon to open the corresponding video.

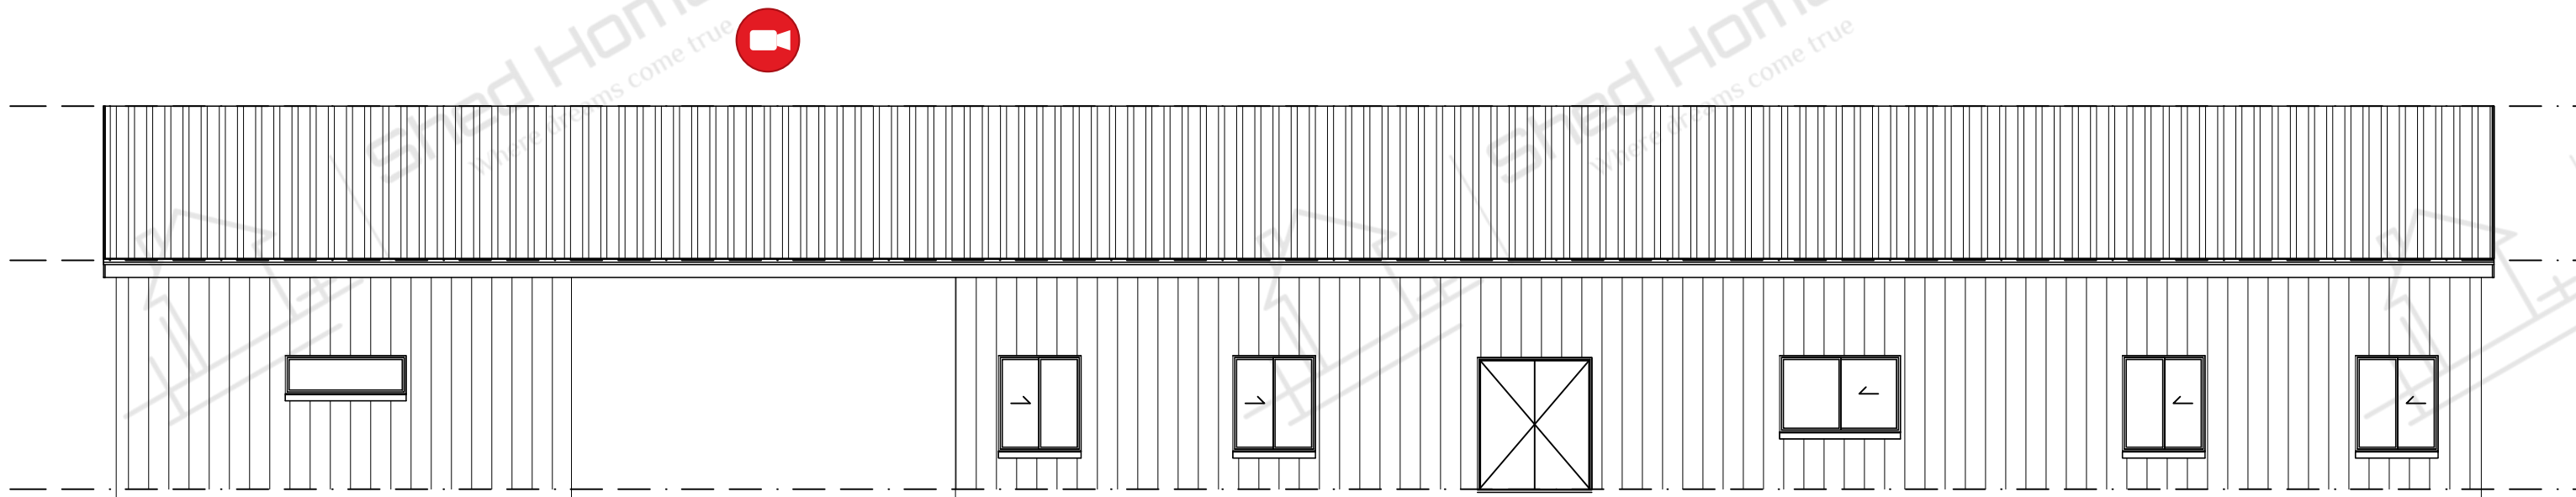


FRONT ELEVATION
SCALE 1:100

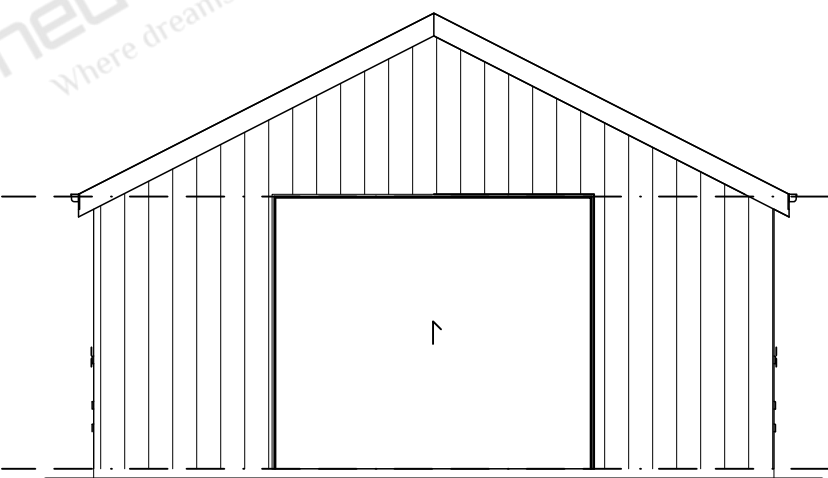

LEFT ELEVATION
SCALE 1:100

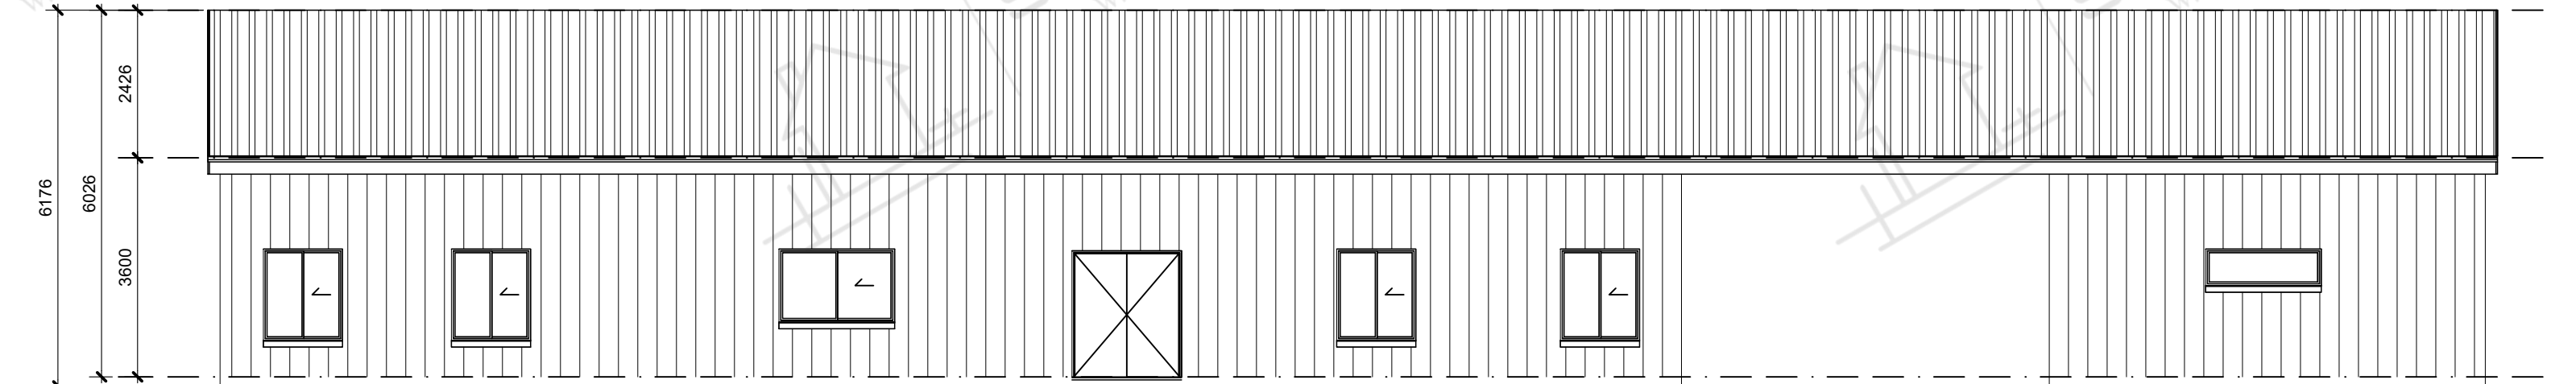

REAR ELEVATION
SCALE 1:100

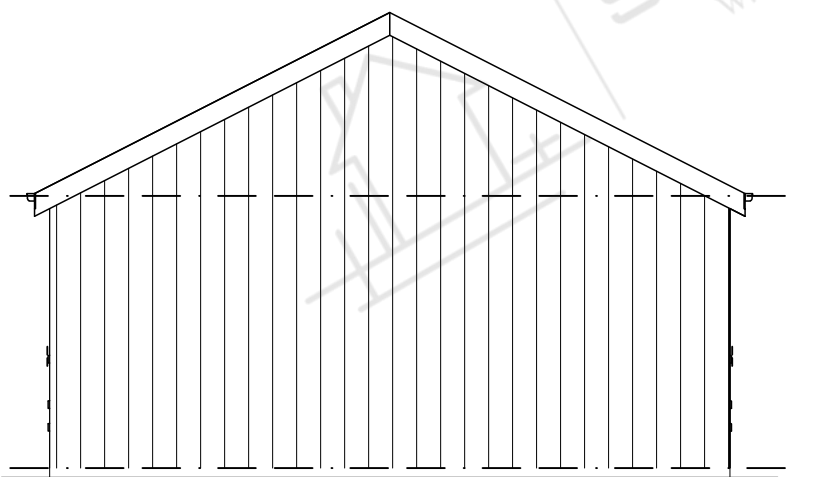

RIGHT ELEVATION
SCALE 1:100